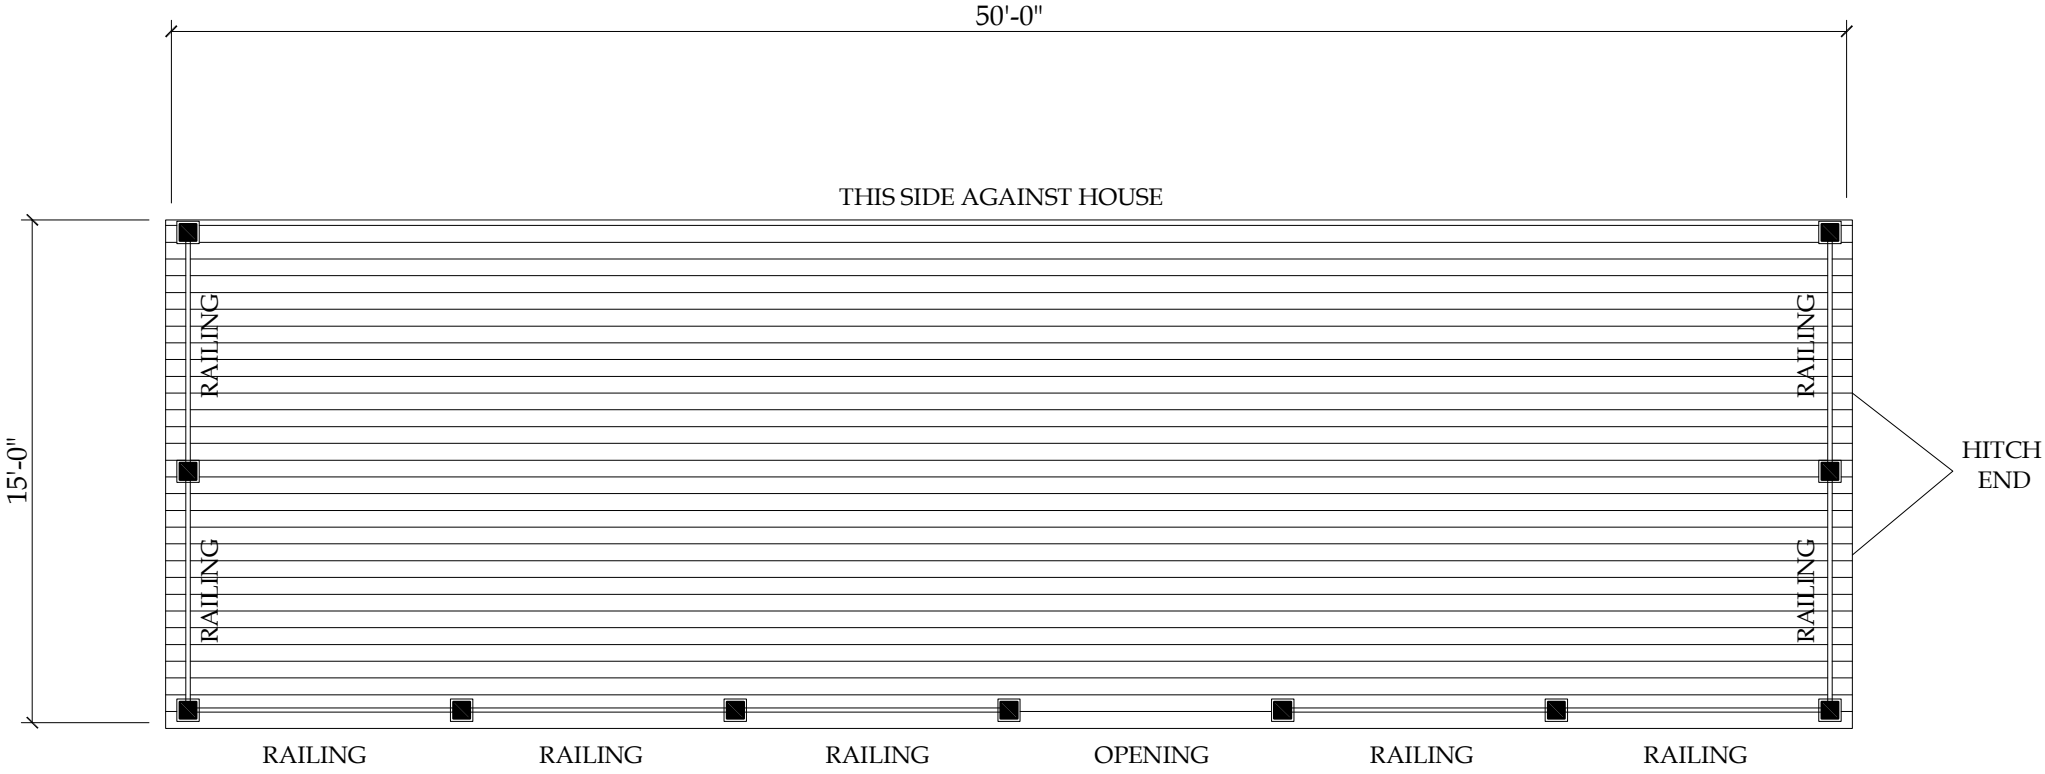
50'-0"
THIS SIDE AGAINST HOUSE
15'-0"
RAILING
RAILING
RAILING
RAILING
HITCH
END
RAILING
RAILING
RAILING
OPENING
RAILING
RAILING